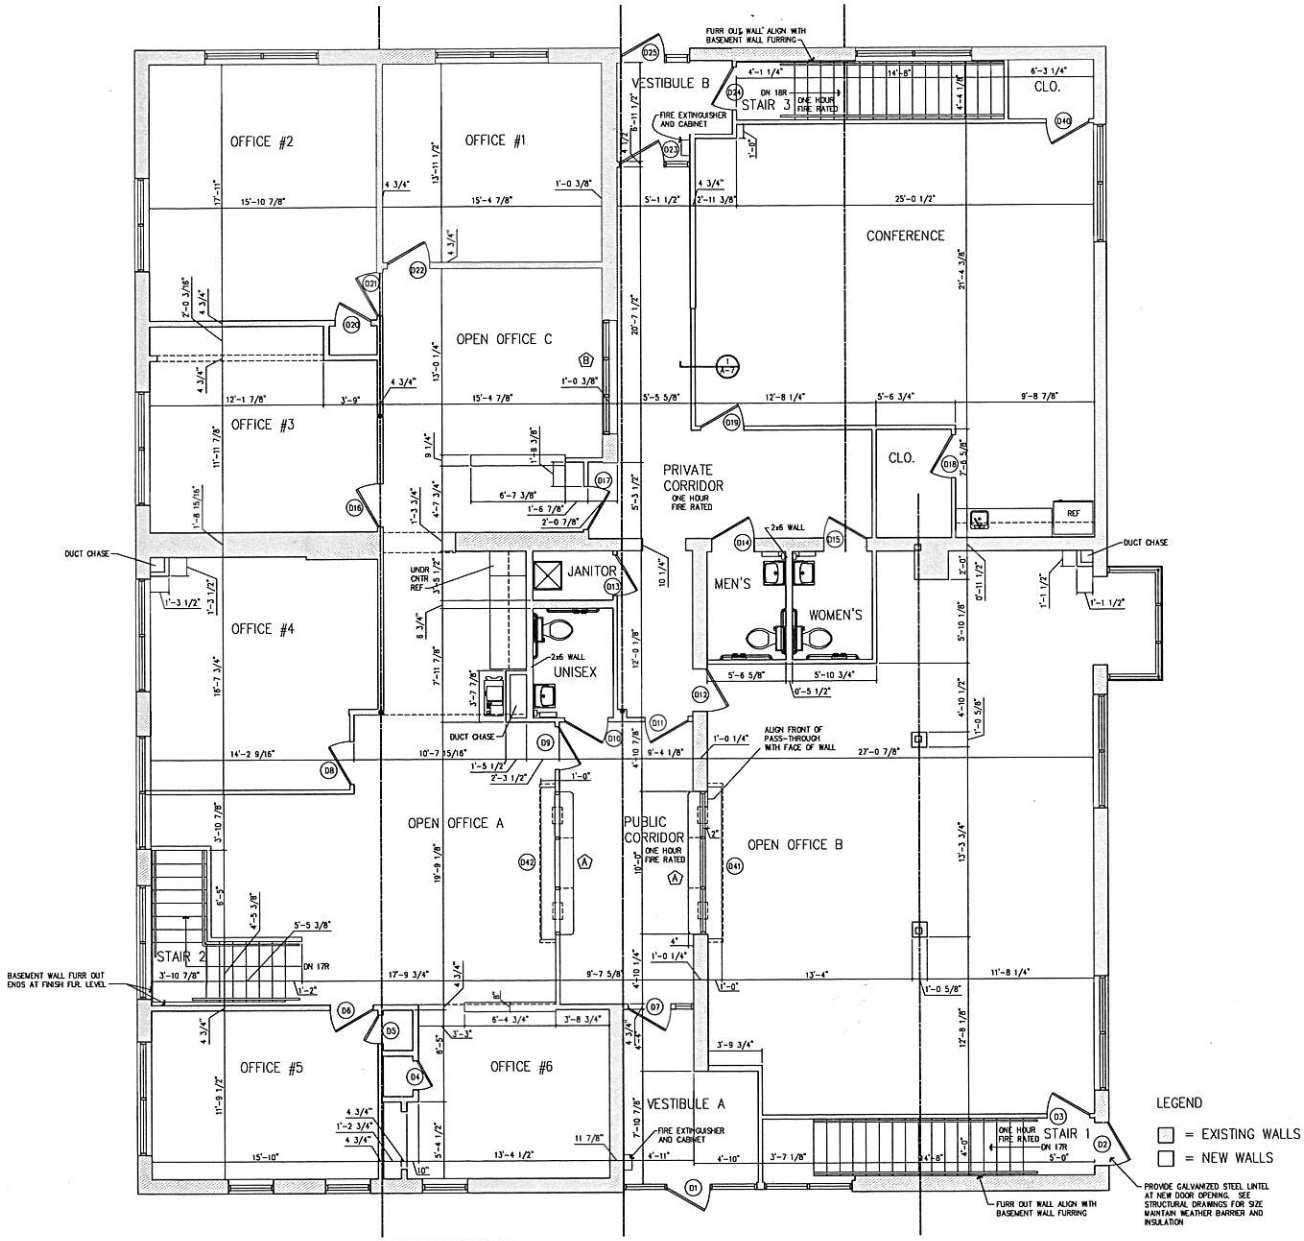

FIRST FLOOR PLAN
SCALE: 1/4" = 1'-0"

LEGEND

☐ = EXISTING WALLS

☐ = NEW WALLS

© COPYRIGHT 2014, FAKLER ARCHITECTS, L.L.C.

ARCHITECT MICHAEL D. FAKLER A-3413 STATE OF NEBRASKA

I, MICHAEL D. FAKLER, AM THE COORDINATING PROFESSIONAL ON THE BEATRICE CITY HALL REMODEL PROJECT.

THE RECORD COPY OF THIS DRAWING IS ON FILE AT THE OFFICE OF FAKLER ARCHITECTS, L.L.C. 1001 N. 6TH ST. BEATRICE, NEBRASKA 68310. THIS DOCUMENT IS RELEASED FOR THE PURPOSES OF REGULATORY APPROVAL, PERMITTING, AND CONSTRUCTION UNDER THE AUTHORITY OF MICHAEL D. FAKLER, NEBRASKA REGISTRATION # A-3413, ON FEBRUARY 5, 2014. ANY MODIFICATIONS TO THIS DRAWING SHALL BE IN COMPLIANCE WITH THE REVISED RULES OF ENGINEERS AND ARCHITECTS ACT.

FAKLER ARCHITECTS, L.L.C.
1001 N. 6th ST., BEATRICE, NE 68310
PH 402-228-3020 FAX 402-228-3018
E-MAIL michael@faklerarchitects.com

Beatrice City Hall Remodel
400 ELLA ST., BEATRICE, NE 68310

REVISIONS

PRELIMINARY ISSUE	4/25/13
BID ISSUE	
PERMIT ISSUE	2/3/14
CONST. ISSUE	

FIRST FLOOR PLAN

A-4.2

PROJECT #1194

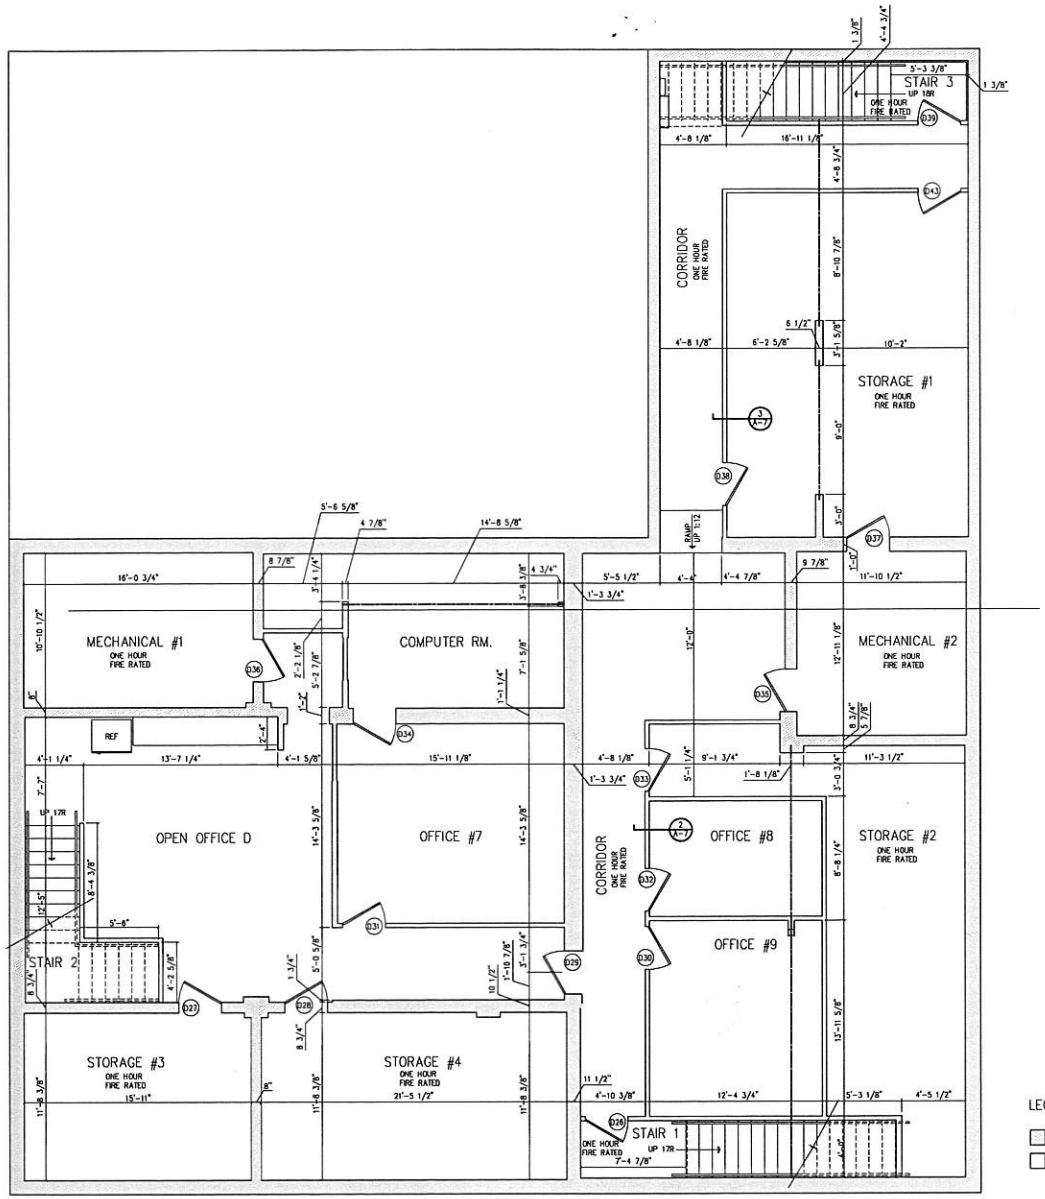

LEGEND

☐ = EXISTING WALLS

☐ = NEW WALLS

BASEMENT FLOOR PLAN

SCALE: 1/4" = 1'-0"

© COPYRIGHT 2014, FAKLER ARCHITECTS, L.L.C.

ARCHITECT
MICHAEL D. FAKLER
A-3413
STATE OF NEBRASKA

I, MICHAEL D. FAKLER, AM THE COORDINATING PROFESSIONAL ON THE BEATRICE CITY HALL REMODEL PROJECT.

THE RECORD COPY OF THIS DRAWING IS ON FILE AT THE OFFICE OF FAKLER ARCHITECTS, L.L.C. 1001 N. 6th ST. BEATRICE, NEBRASKA 68310. THIS DOCUMENT IS RELEASED FOR THE PURPOSES OF REGULATORY APPROVAL, PERMITTING, AND CONSTRUCTION UNDER THE AUTHORITY OF MICHAEL D. FAKLER, NEBRASKA REGISTRATION # A-3413, ON FEBRUARY 3, 2014. ANY MODIFICATION(S) TO THIS DRAWING SHALL BE IN COMPLIANCE WITH THE ACTUATING BOARD OF ENGINEERS AND ARCHITECTS RULES.

FAKLER ARCHITECTS, L.L.C.
1001 N. 6th ST., BEATRICE, NE 68310
PH 402-228-3020 FAX 402-228-3018
E-MAIL michael@faklerarchitects.com

Beatrice City Hall Remodel
400 ELLA ST., BEATRICE, NE 68310

BASEMENT FLOOR PLAN

REVISIONS

PRELIMINARY ISSUE 4/25/13
BID ISSUE
PERMIT ISSUE 2/2/14
CONST. ISSUE

A-4.1
PROJECT #1194